RUNWAY 35R PRECISION APPROACH

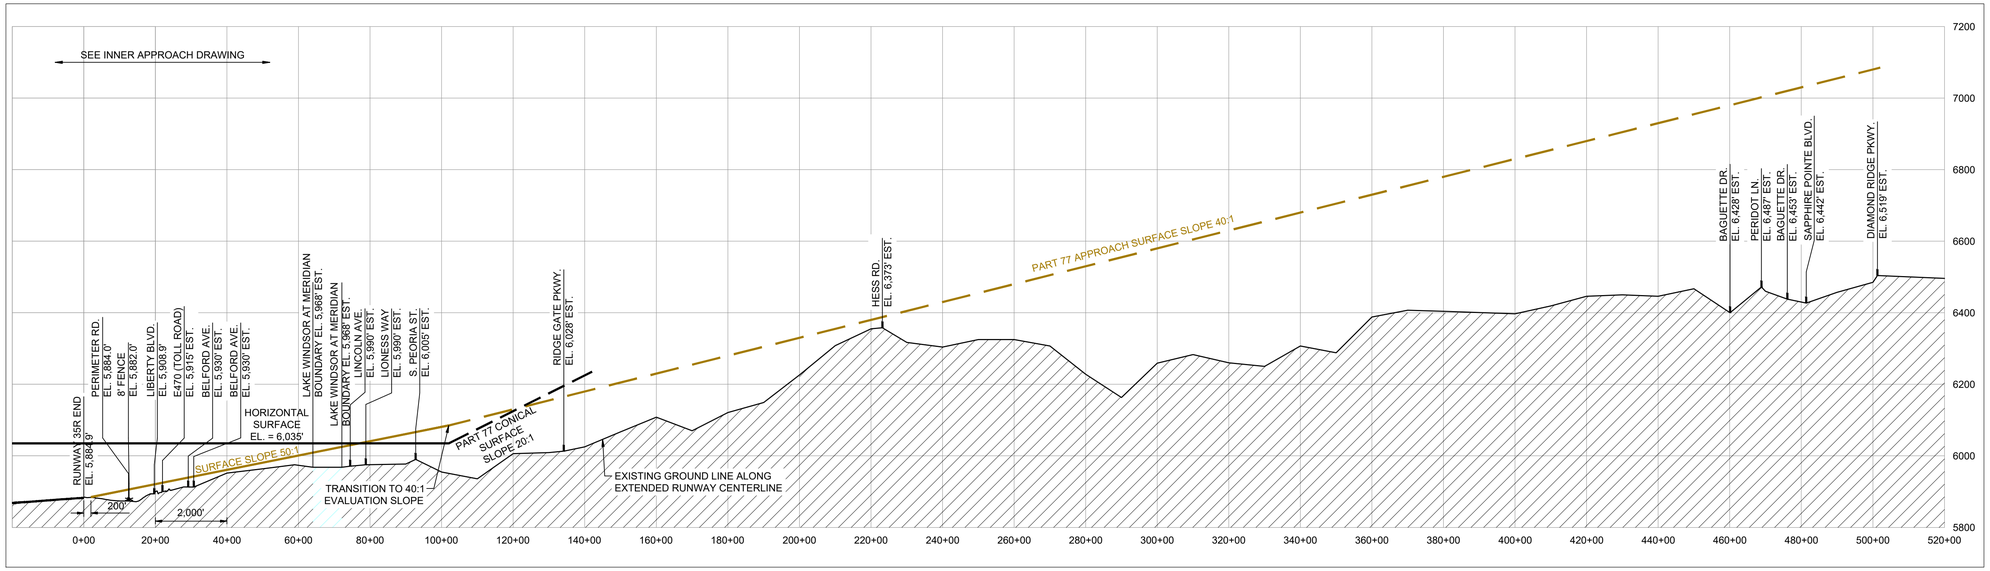

RUNWAY 17R VISUAL APPROACH

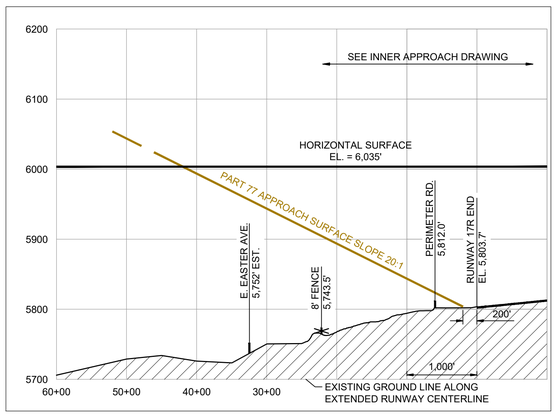

RUNWAY 35L VISUAL APPROACH

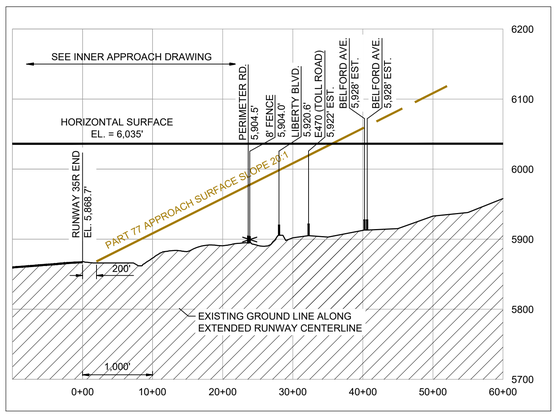

RUNWAY 17L NON-PRECISION APPROACH

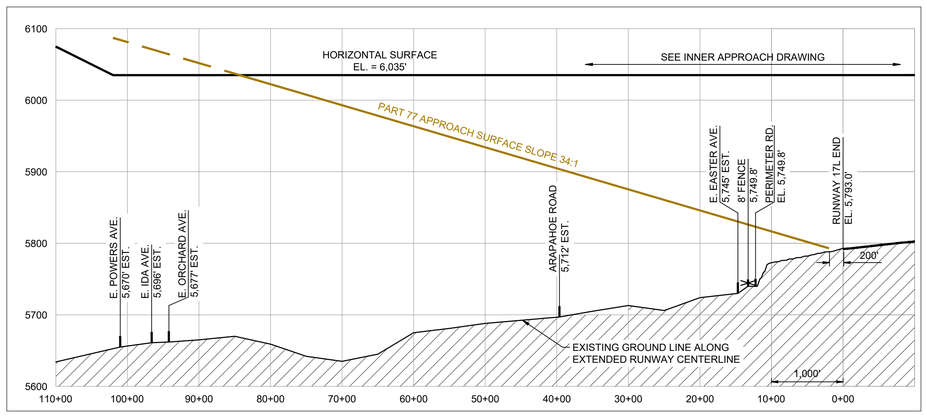

RUNWAY 10 VISUAL APPROACH

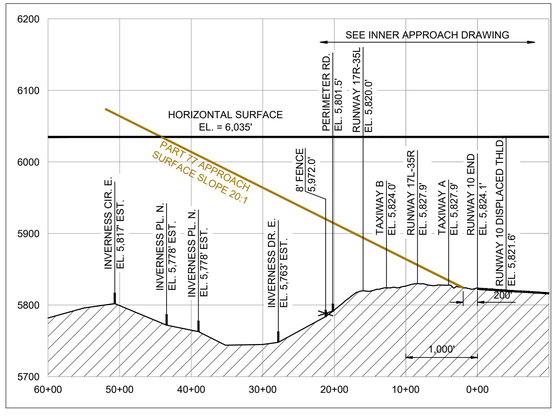

RUNWAY 28 NON-PRECISION APPROACH

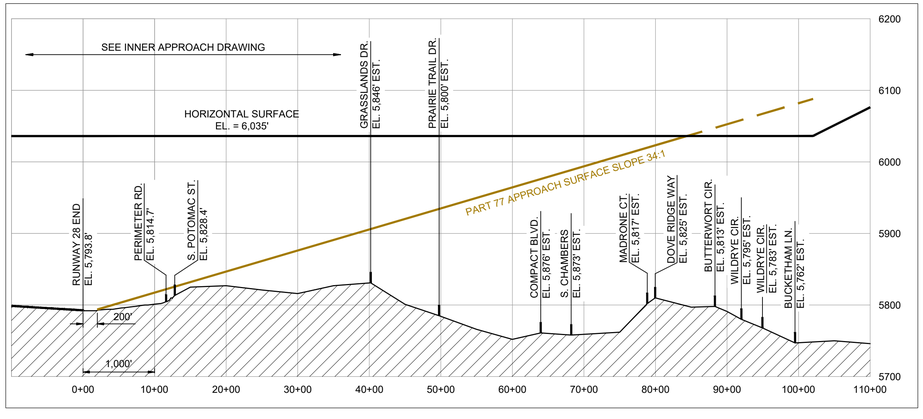

NOTE:
1. OBSTRUCTION DATA IS FOUND ON SHEET 5: 14 CFR PART 77 AIRSPACE DRAWING AND SHEETS 7-12: INNER APPROACH PLAN AND PROFILES.

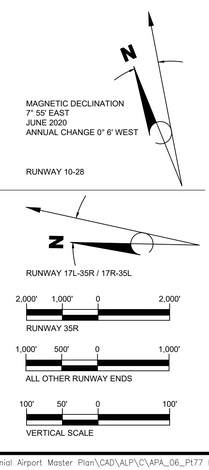

RS&H

RS&H, Inc.
4852 South Ulster St, Suite 1100
Denver, CO 80237
303-409-9700 FAX 303-409-9701
www.rsandh.com

CENTENNIAL AIRPORT

CENTENNIAL AIRPORT

ENGLEWOOD, CO

AIRPORT LAYOUT PLAN

CONSULTANTS

REVISIONS

NO.	DESCRIPTION	DATE

DATE ISSUED: FEBRUARY 2021
REVIEWED BY: KR, MB, TM
DRAWN BY: SD
DESIGNED BY: SD

PROJECT NUMBER
224-0054-000

© 2021 RS&H, INC.

SHEET TITLE
14 CFR PART 77 RUNWAY CENTERLINE PROFILES

SHEET NUMBER
8 OF 18

Drawing: T:\P_2240054.001 APA Centennial Airport Master Plan\CAD\ALP\C\APA_06_Pt77 Profiles.dwg Plotted on: 1/28/2021 7:35 AMPlotted by: Derengowski, Steven